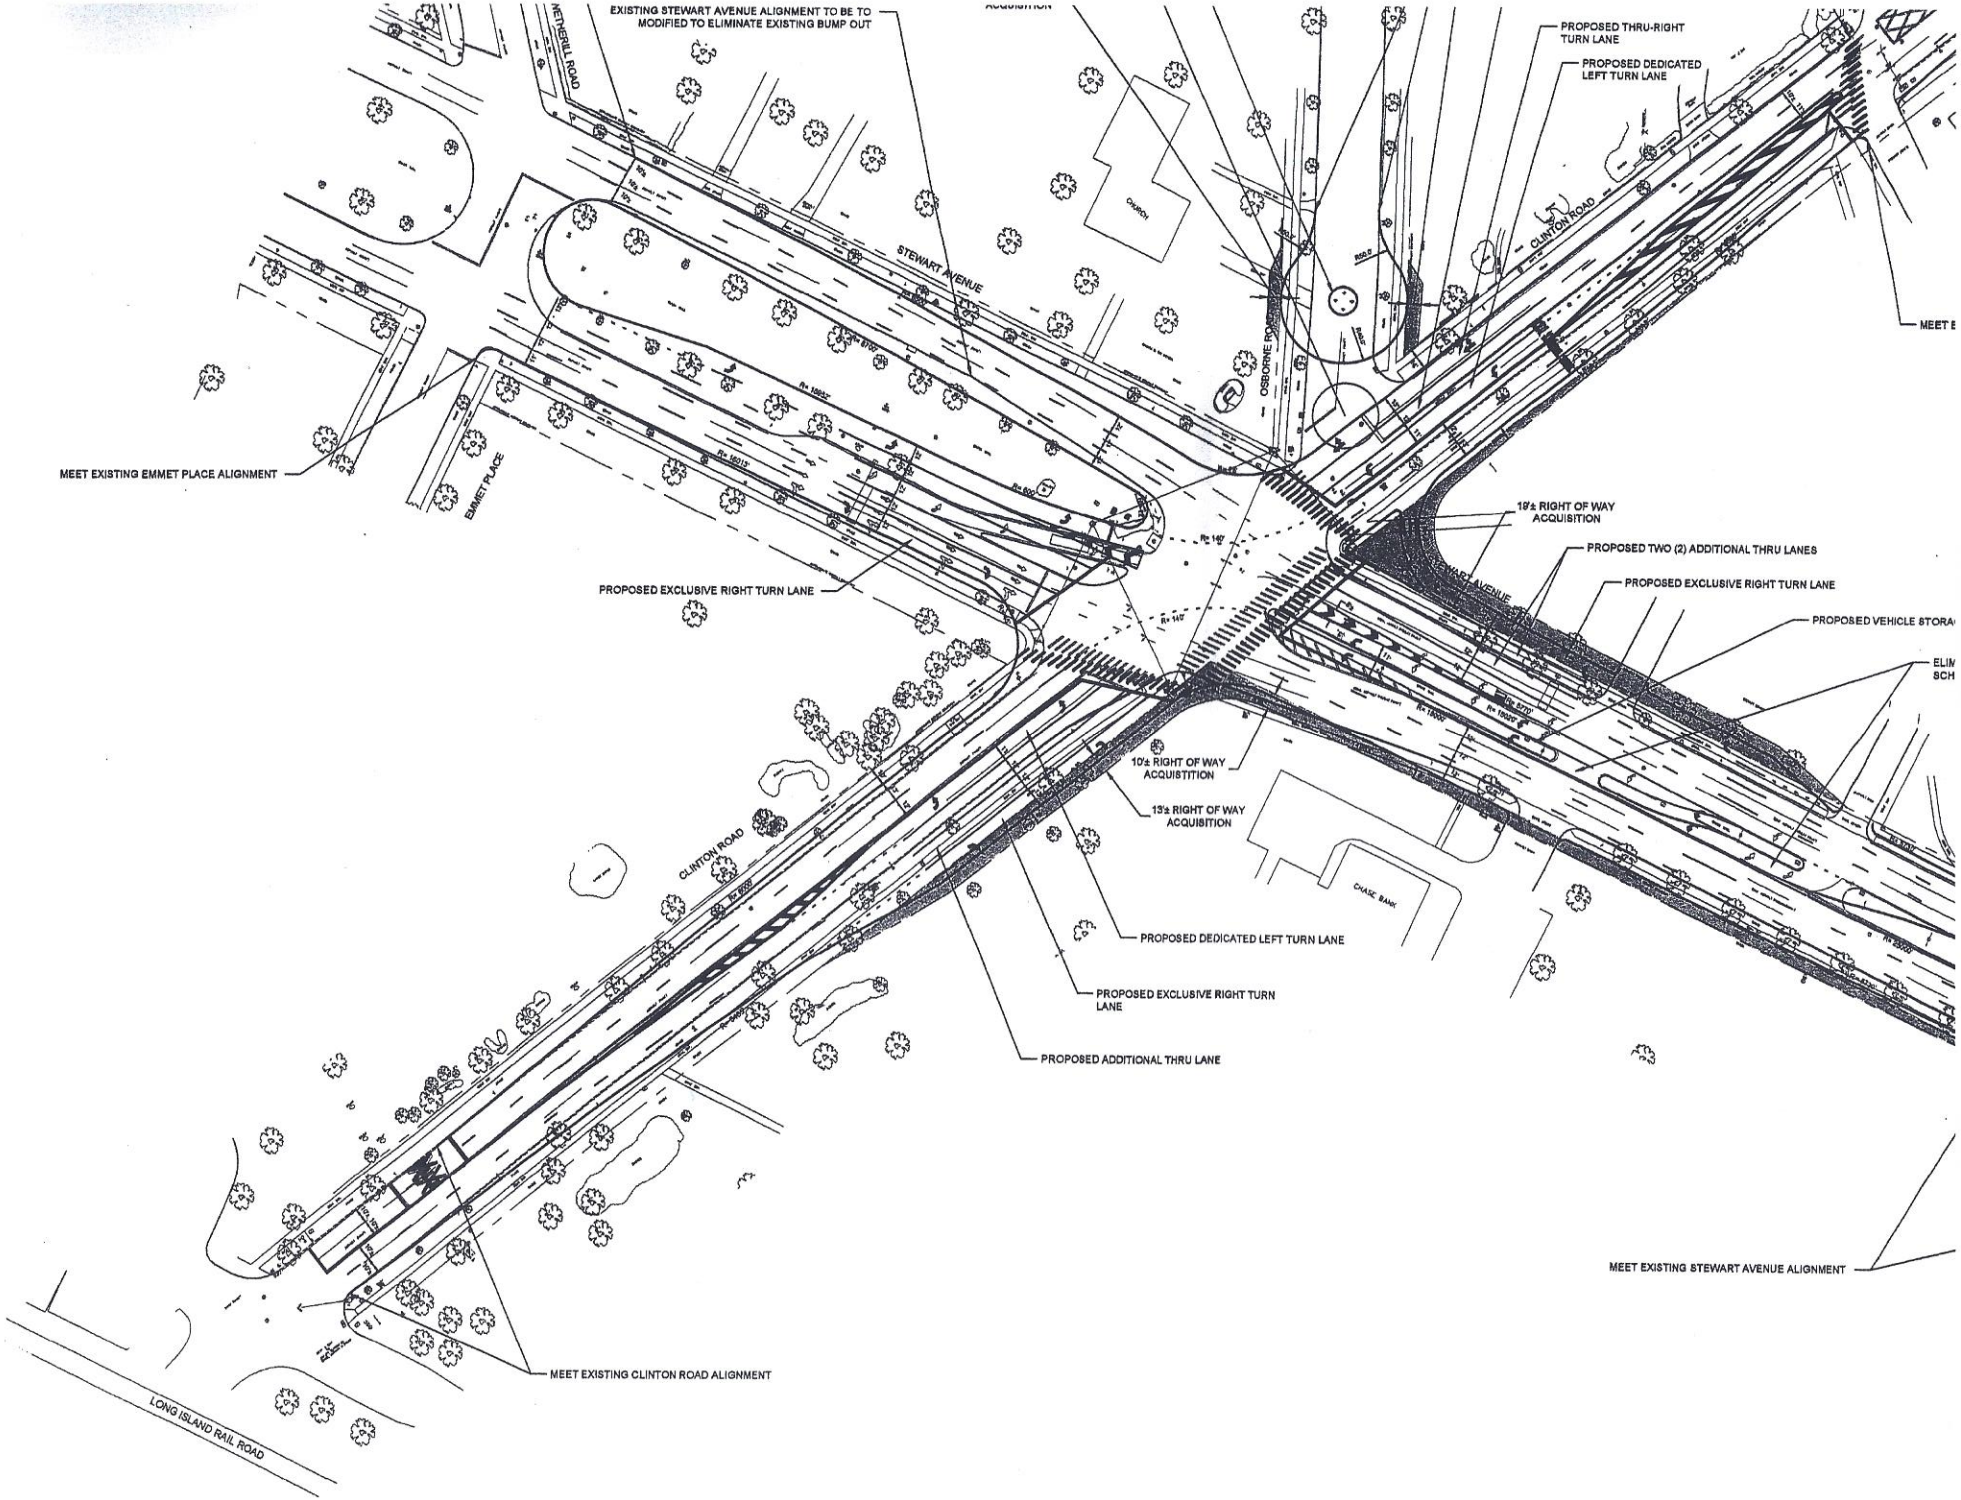

THIS DOCUMENT IS THE SOLE PROPERTY OF N&P ENGINEERS & SURVEYORS, PLLC, AND HAS BEEN PREPARED AND DISSEMINATED FOR THE SOLE USE OF OUR

CONSULTANT: NELSON & POPE

CLIENT: NASSAU COUNTY

DWN. BY:

CHK'D BY: